Permit #F00024654-F

FilmL.A., Inc.
1201 W. 5th Street, Suite T-800
Los Angeles, CA 90017
t: (213)977-8600 - f: (213)977-8601
www.filmla.com

Summary Information

Permit No: F00024654-F **Type of Permit:** FILMING **Release Date:** 03/12/2010

Production Company TWENTIETH CENTURY FOX TELEVISION

Insured Company Name TWENTIETH CENTURY FOX TELEVISION

Contact Phone No. 1 310-369-1800
Contact Phone No. 2 310-969-0094
Fax
Address 10201 W PICO BLVD, BUILDING 1 LOS ANGELES, California 90064

Production Title 24

Type of Production TV Drama

Producer Michael Klick

Director Brad Turner

1st AD Nicole Burke

Production Manager Craig West

FilmL.A. Coordinator Daniel Alvarez

Location Manager KC Warnke
Primary Phone Mobile - 818-404 2859
Secondary Phone Office - 818-717-5400

Location Assistant Leo Fialho
Primary Phone Mobile - 310-871-1581
Secondary Phone

Fees

Posting 900	$78.00
Posting 1200	$104.00
Notification Charge	$930.00
FILMLA FILM PERMIT RIDER FEE	$100.00
LA CITY FIRE SAFETY OFFICER	$3,136.00

Total Permit Fee $4,348.00

Number of Locations 1

NOT A PERMIT

Permit #F00024654-F

FilmL.A., Inc.
1201 W. 5th Street, Suite T-800
Los Angeles, CA 90017
t: (213)977-8600 - f: (213)977-8601
www.filmla.com

Summary Information

Location

Permit Number	F00024654-F	**Location Manager**	KC Warnke
Production Company	TWENTIETH CENTURY FOX TELEVISI...	Primary Phone	Mobile - 818-404 2859
Insured Company	TWENTIETH CENTURY FOX TELEVISI...	Secondary Phone	Office - 818-717-5400
Production Title	24		

Location Address 506 S Grand Ave, Los Angeles, CA, 90071

Location Names MILLENNIUM BILTMORE HOTEL

Location Type Hotel

Location Description BILTMORE HOTEL.

Prep Dates 3/15/2010 - 3/15/2010 01:00 - 06:00

Film Dates 3/15/2010 - 3/17/2010 06:00 - 22:00

Strike Dates 3/18/2010 - 3/18/2010 07:00 - 19:00

Open or Closed to the Public Closed

Generic Conditions
All Vehicles must be parked legally.
Community Survey Obtained
Must Maintain 5' Clearance on Sidewalks/Walkways
Must maintain local/emergency access
No Cast and Crew parking on areas streets.
No interference with merchant activity
Notify LAPD Central Division (213) 485-3294 and comm. (213) 978-6552 1/2 hour prior to any gunfire or special effects.
Traffic Officers Required

Please see attached documents
Grand btw 5th & Crosswalk ES Curb 24.3-15.pdf
Olive btw 6th & N to Crosswalk WS Curb 24.3-15.pdf
Olive btw 5th & 6th WS Curb+2 24.pdf
5th btw Grand & Olive SS Curb 24 NEW.pdf
Grand btw 5th 6th WS 24 (new) .pdf

Equipment on Location

Type	Quantity
5 or 10 ton trucks	3
Cast/Crew vehicles	100
Condors	1
Cranes	1
Cube Trucks	3
Generator	2
Stakebed Trucks	5
Vans	3

Personnel on Location

Type	Quantity
Cast	5
Crew	70
LA City UFSO assigned	25076
Off-Duty/Retired LAPD Officer(s)	2

Filming Activities Atmospheric Smoke Effects; Brandishing weapons; Camera in car; Drive ups & away; Driving shots; Emergency vehicles with flashing lights; Equipment on property; Equipment on sidewalk, in curb lane & across street; Interior and exterior dialogue; Intermittent pedestrian control; Intermittent traffic control - 2 minute standard (except 0700-0900 hrs & 1500-1900 hrs); Near hits & misses; Precision driving; Wetdown; car driving in the wrong direction and crashing on Grand Ave. into Biltmore loading dock; eqp parked overnight in closures; Gunfire @ Biltmore is in that loading dock ramp area on 3/15 and 3/16; Simulated street work and detour signage on Olive 3/16;

Gunfire

Shot Type	Load Type	No. Takes Per Day	No. Times Per Take

NOT A PERMIT

FilmL.A., Inc.
1201 W. 5th Street, Suite T-800
Los Angeles, CA 90017
t: (213)977-8600 - f: (213)977-8601
www.filmla.com

Summary Information — Location

Permit Number F00024654-F
Production Company TWENTIETH CENTURY FOX TELEVISI...
Insured Company TWENTIETH CENTURY FOX TELEVISI...
Production Title 24

Location Manager KC Warnke
Primary Phone Mobile - 818-404 2859
Secondary Phone Office - 818-717-5400

Exterior Automatic	Full Load	15 - 20	15 - 20
Exterior Single Shot	Full Load	15 - 20	15 - 20
Interior Single Shot	Full Load	15 - 20	15 - 20

Special Effects: F/X Permit # 14313

Type	No. Times Per Day	No. Takes Per Take
Squibs	15 - 20	15 - 20

Description of F/X Scene:

Jurisdiction **Political:** Los Angeles City - Council District 09 **Police:** Los Angeles Police Department **Fire:** Los Angeles City

Location Notes

Coordinator Note UFSO REQUIRED ON 3/15, 3/16 AND 3/17 FROM 0600 TO 2200 HOURS

Coordinator Note Hang banner between palm trees in Pershing Square. East side of Olive, halfway down the block between 5th and 6th

Parking
Base Camp
Location Type : Private Parking Lot
Street : 431 S Hill

Crew Parking
Location Type : Private Parking Lot
Street : 431 S Hill

Posting "No Parking" signs E/S GRAND, 5TH-SOUTH TO CROSSWALK

Approximate Footage 601 - 900 **Log Number**

Date(s) 3/15/2010 to 3/18/2010 **Time(s)** 00:00 to 00:00

Posting "No Parking" signs W/S of Olive, 6th - North to Crosswalk
S/S of W 5th, Grand to Olive

Approximate Footage 901 - 1200 **Log Number**

Date(s) 3/15/2010 to 3/17/2010 **Time(s)** 00:00 to 00:00

Lane / Full Closure E/S CURB GRAND, 5TH-SOUTH TO CROSSWALK (CONTINUOUS)

Approximate Footage 0 - 300

Date(s) 3/15/2010 to 3/18/2010 **Time(s)** 06:00 to 19:00

Lane / Full Closure W/S CURB Olive, 6th - North to Crosswalk (CONTINUOUS)

Approximate Footage 0 - 300

Date(s) 3/15/2010 to 3/17/2010 **Time(s)** 06:00 to 22:00

Lane / Full Closure W/S CURB PLUS 2 Olive, 6th - North to Crosswalk - (non rush)

Approximate Footage 0 - 300

NOT A PERMIT

FilmL.A., Inc.
1201 W. 5th Street, Suite T-800
Los Angeles, CA 90017
t: (213)977-8600 - f: (213)977-8601
www.filmla.com

Summary Information — Location

Permit Number	F00024654-F	**Location Manager**	KC Warnke
Production Company	TWENTIETH CENTURY FOX TELEVISI...	Primary Phone	Mobile - 818-404 2859
Insured Company	TWENTIETH CENTURY FOX TELEVISI...	Secondary Phone	Office - 818-717-5400
Production Title	24		

Date(s) 3/16/2010 to 3/16/2010 **Time(s)** 09:00 to 15:00

Lane / Full Closure S/S CURB W 5th, Grand to Olive (CONTINUOUS)

Approximate Footage 0 - 300

Date(s) 3/15/2010 to 3/17/2010 **Time(s)** 06:00 to 22:00

Lane / Full Closure W/S Curb Grand, 5th - South to Crosswalk

Approximate Footage 0 - 300

Date(s) 3/16/2010 to 3/16/2010 **Time(s)** 06:00 to 17:00

NOT A PERMIT

Permit #F00024654-F

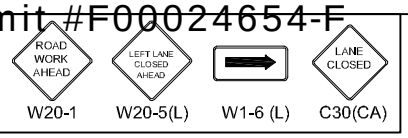

TRAFFIC CONTROL FOR:
20TH CENTURY FOX
"24"

FILM L.A. :
DANIEL ALVAREZ

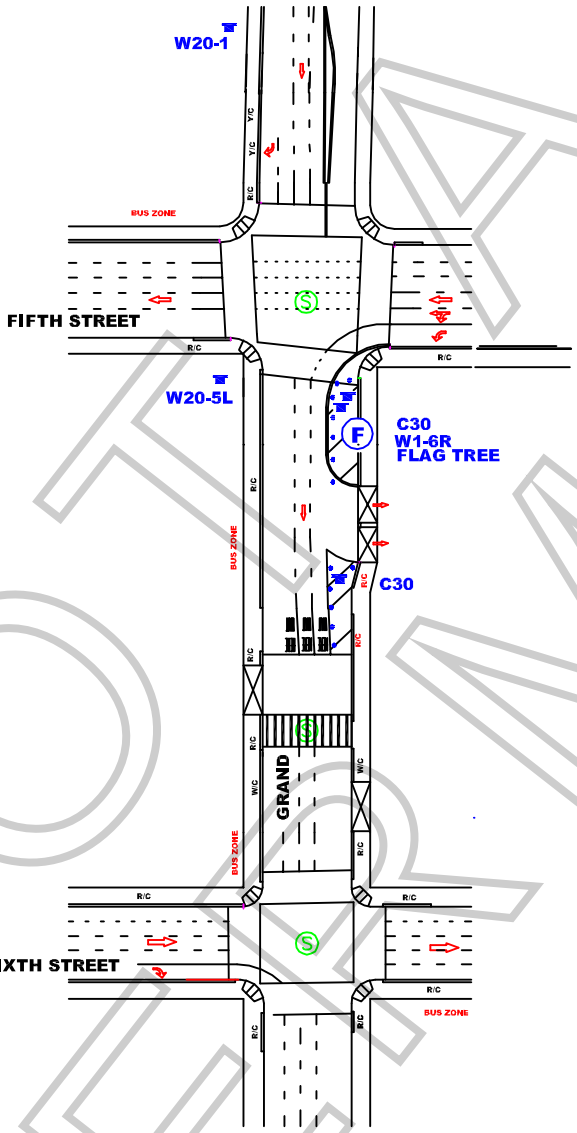

ALL TRAFFIC CONTROL WILL BE INSTALLED AND CONFORM TO THE MUTCD AND WATCH MINIMUM REQUIREMENTS

WORK ZONE TRAFFIC CONTROL PLAN GENERAL NOTES

1. DATE/TIME: 3-15-10 FROM 06:00 HOURS TO 3-18-10 19:00 HOURS.
2. ALL SIGNING, STRIPING, AND TRAFFIC CONTROL DEVICES SHALL CONFORM TO THE (CURRENT) STATE OF CALIFORNIA DEPARTMENT OF TRANSPORTATION (CALTRANS) STANDARD PLANS AND STANDARD SPECIFICATIONS, CALIFORNIA MUTCD, AND ANY ADDENDUMS THERETO, AND AS SHOWN ON THESE PLANS, SYMBOLS AND ABBREVIATIONS USED ARE SHOWN ON CALTRANS STANDARD PLANS A10A&B, A20A-D, AND A24A-E.
3. THERE WILL BE NO INTERFERENCE WITH TRAFFIC SIGNALS OR CROSSWALKS.
4. CONES WILL BE 28" MINIMUM HEIGHT AND HAVE REFLECTORIZED SLEEVES FOR NIGHT WORK.
5. POLICE WILL DIRECT TRAFFIC IF NECESSARY.

JCL BARRIDADE COMPANY.
2334 E. EIGHTH ST., CA 90021
Ph: (213) 622-9775
Fax: (213) 622-9790
CA Lic # 805357
TRAFFIC PLAN DRAWN BY:
EDY RAMIREZ

PROJECT LOCATION:
GRAND AVE
5TH ST TO CROSSWALK
CITY OF LOS ANGELES, CA

LOCATION CONTACT:
JESSE LORBER
OFFICE# 818.706.8022

Project	Sheet
Date	1 OF 1
Scale: N.T.S.	

NOT A PERMIT

Permit #F00024654-F

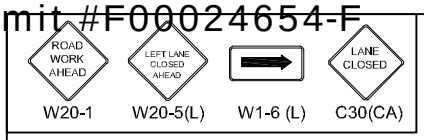

TRAFFIC CONTROL FOR:
20TH CENTURY FOX
"24"

FILM L.A. :
DANIEL ALVAREZ

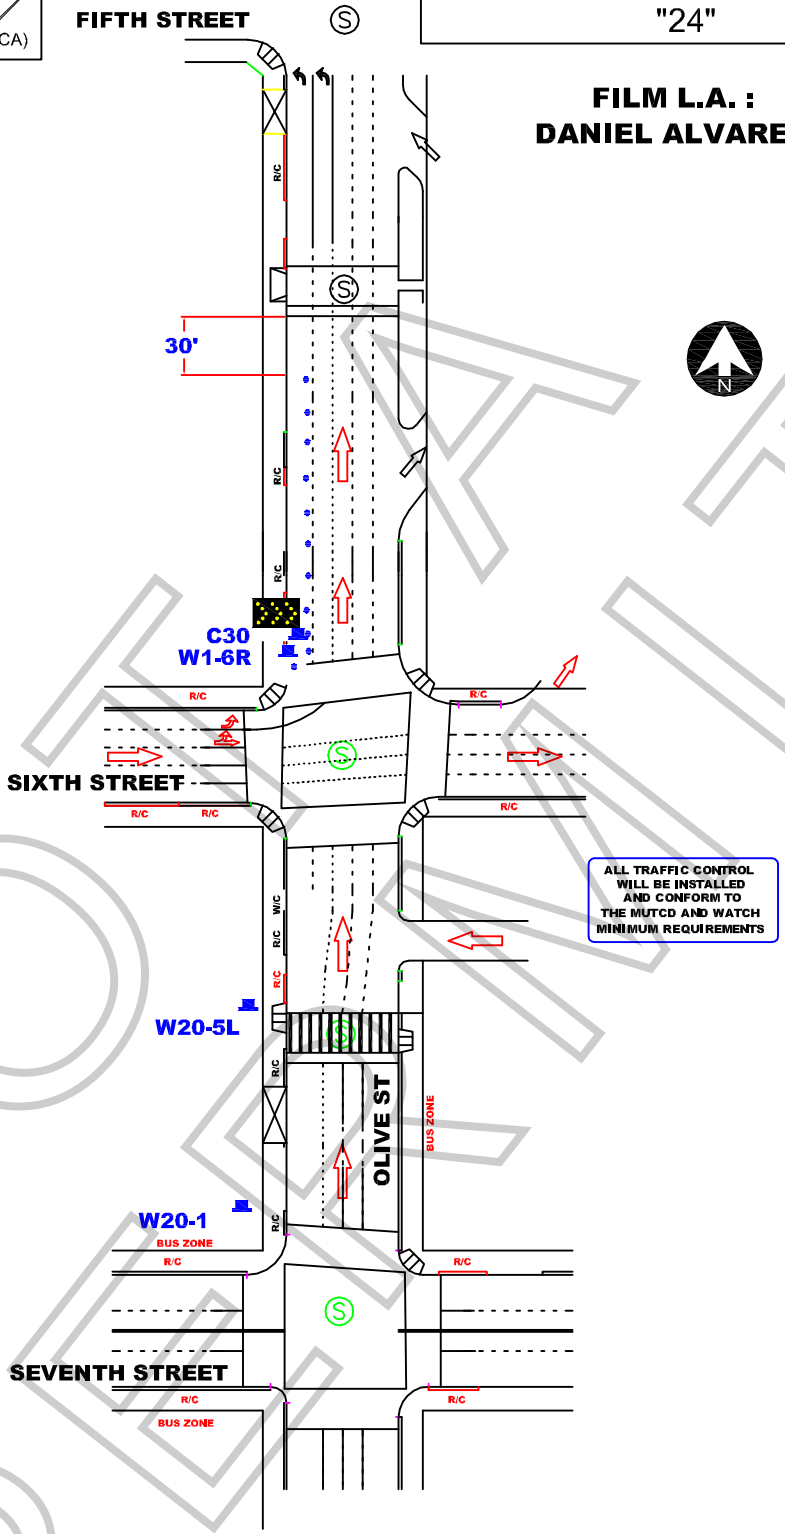

WORK ZONE TRAFFIC CONTROL PLAN GENERAL NOTES

1. DATE/TIME: 3-15-10 FROM 06:00 HOURS TO 3-17-10 22:00 HOURS.
2. ALL SIGNING, STRIPING, AND TRAFFIC CONTROL DEVICES SHALL CONFORM TO THE (CURRENT) STATE OF CALIFORNIA DEPARTMENT OF TRANSPORTATION (CALTRANS) STANDARD PLANS AND STANDARD SPECIFICATIONS, CALIFORNIA MUTCD, AND ANY ADDENDUMS THERETO, AND AS SHOWN ON THESE PLANS, SYMBOLS AND ABBREVIATIONS USED ARE SHOWN ON CALTRANS STANDARD PLANS A10A&B, A20A-D, AND A24A-E.
3. THERE WILL BE NO INTERFERENCE WITH TRAFFIC SIGNALS OR CROSSWALKS.
4. CONES WILL BE 28" MINIMUM HEIGHT AND HAVE REFLECTORIZED SLEEVES FOR NIGHT WORK.
5. POLICE WILL DIRECT TRAFFIC IF NECESSARY.

JCL BARRIDADE COMPANY.
2334 E. EIGHTH ST., CA 90021
Ph: (213) 622-9775
Fax: (213) 622-9790
CA Lic # 805357
TRAFFIC PLAN DRAWN BY:
EDY RAMIREZ

PROJECT LOCATION:
OLIVE STREET
5TH TO 6TH
CITY OF LOS ANGELES, CA

LOCATION CONTACT:
JESSE LORBER
OFFICE# 818.706.8022

Project	Sheet
Date	1 OF 1
Scale: N.T.S.	

NO PERMIT

Permit #F00024654-F

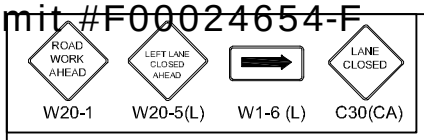

TRAFFIC CONTROL FOR:
20TH CENTURY FOX
"24"

FILM L.A. :
DANIEL ALVAREZ

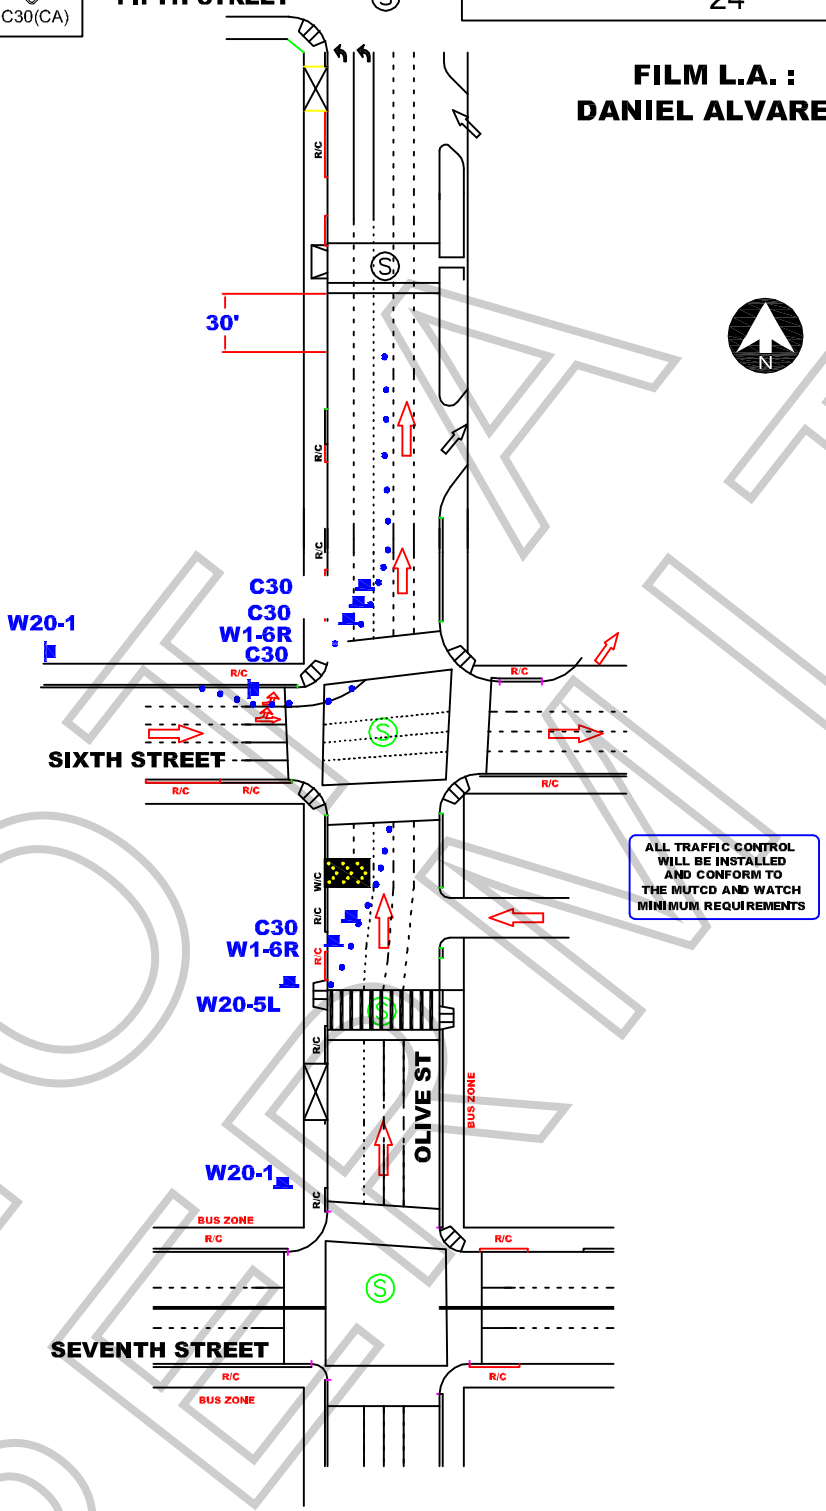

WORK ZONE TRAFFIC CONTROL PLAN GENERAL NOTES

1. DATE/TIME: 3-16-10 FROM 09:00 HOURS TO 15:00 HOURS.
2. ALL SIGNING, STRIPING, AND TRAFFIC CONTROL DEVICES SHALL CONFORM TO THE (CURRENT) STATE OF CALIFORNIA DEPARTMENT OF TRANSPORTATION (CALTRANS) STANDARD PLANS AND STANDARD SPECIFICATIONS, CALIFORNIA MUTCD, AND ANY ADDENDUMS THERETO, AND AS SHOWN ON THESE PLANS, SYMBOLS AND ABBREVIATIONS USED ARE SHOWN ON CALTRANS STANDARD PLANS A10A&B, A20A-D, AND A24A-E.
3. THERE WILL BE NO INTERFERENCE WITH TRAFFIC SIGNALS OR CROSSWALKS.
4. CONES WILL BE 28" MINIMUM HEIGHT AND HAVE REFLECTORIZED SLEEVES FOR NIGHT WORK.
5. POLICE WILL DIRECT TRAFFIC IF NECESSARY.

JCL BARRIDADE COMPANY.
2334 E. EIGHTH ST., CA 90021
Ph: (213) 622-9775
Fax: (213) 622-9790
CA Lic # 805357
TRAFFIC PLAN DRAWN BY:
EDY RAMIREZ

PROJECT LOCATION:
OLIVE STREET
5TH TO 6TH
CITY OF LOS ANGELES, CA

LOCATION CONTACT:
JESSE LORBER
OFFICE# 818.706.8022

Project	Sheet
Date	1 OF 1
Scale: N.T.S.	

NO PERMIT

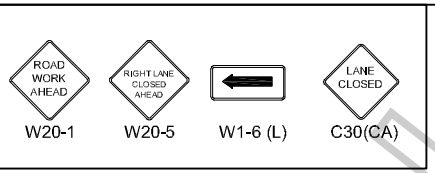

20TH CENTURY FOX
"24"

FILM L.A.:
DANIEL ALVAREZ

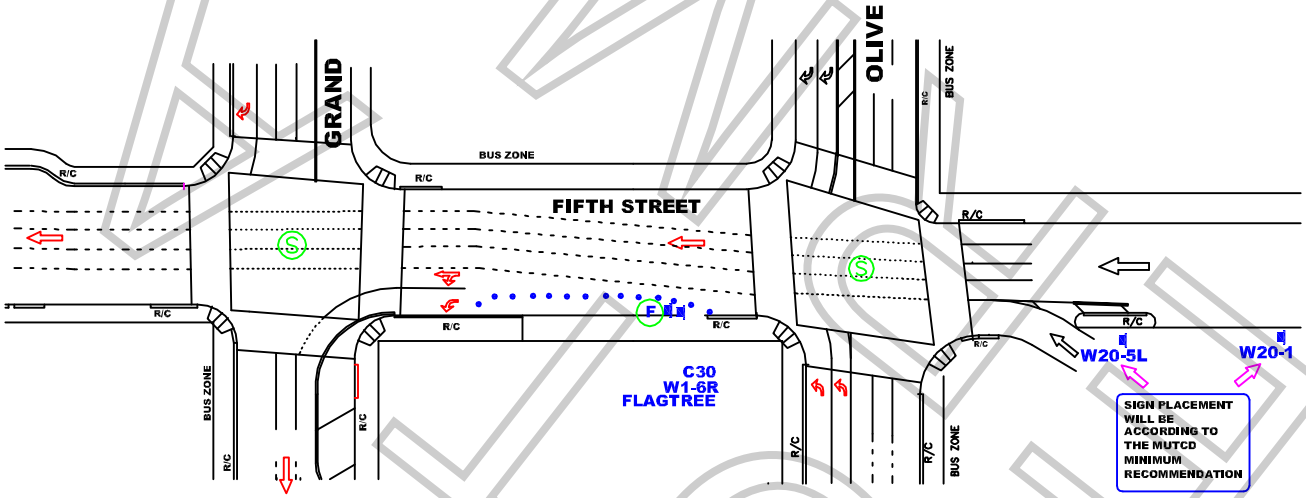

ALL TRAFFIC CONTROL WILL BE INSTALLED AND CONFORM TO THE MUTCD AND WATCH MINIMUM REQUIREMENTS

WORK ZONE TRAFFIC CONTROL PLAN GENERAL NOTES

1. **DATE/TIME: 3-15-10 FROM 06:00 HOURS TO 3-17-10 22:00 HOURS.**
2. ALL SIGNING, STRIPING, AND TRAFFIC CONTROL DEVICES SHALL CONFORM TO THE (CURRENT) STATE OF CALIFORNIA DEPARTMENT OF TRANSPORTATION (CALTRANS) STANDARD PLANS AND STANDARD SPECIFICATIONS, CALIFORNIA MUTCD, AND ANY ADDENDUMS THERETO, AND AS SHOWN ON THESE PLANS, SYMBOLS AND ABBREVIATIONS USED ARE SHOWN ON CALTRANS STANDARD PLANS A10A&B, A20A-D, AND A24A-E.
3. THERE WILL BE NO INTERFERENCE WITH TRAFFIC SIGNALS OR CROSSWALKS.
4. CONES WILL BE 28" MINIMUM HEIGHT AND HAVE REFLECTORIZED SLEEVES FOR NIGHT WORK.
5. POLICE WILL DIRECT TRAFFIC IF NECESSARY.

JCL BARRIDADE COMPANY,
2334 E. EIGHTH ST., CA 90021
Ph: (213) 622-9775 * Fax: (213) 622-9790
CA Lic # 805357
TRAFFIC PLAN DRAWN BY:
ISMAEL RODRIGUEZ
Traffic control plan is drawn per MUTCD & 2006 Work Area Traffic Control Handbook

TRAFFIC CONTROL FOR:	PROJECT LOCATION:	LOCATION CONTACT:
20TH CENTURY FOX "24"	5TH STREET FROM OLIVE ST TO GRAND AVE CITY OF LOS ANGELES, CA	JESSE LORBER OFFICE # 818.706.8022

REV#	DATE	REVISION DESCRIPTION

Permit #F00024654-F

Permit #F00024654-F

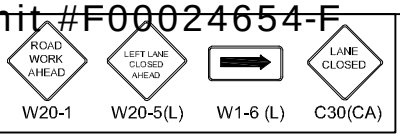

TRAFFIC CONTROL FOR:
20TH CENTURY FOX
"24"

FILM L.A. :
JENNIFER MORELOS

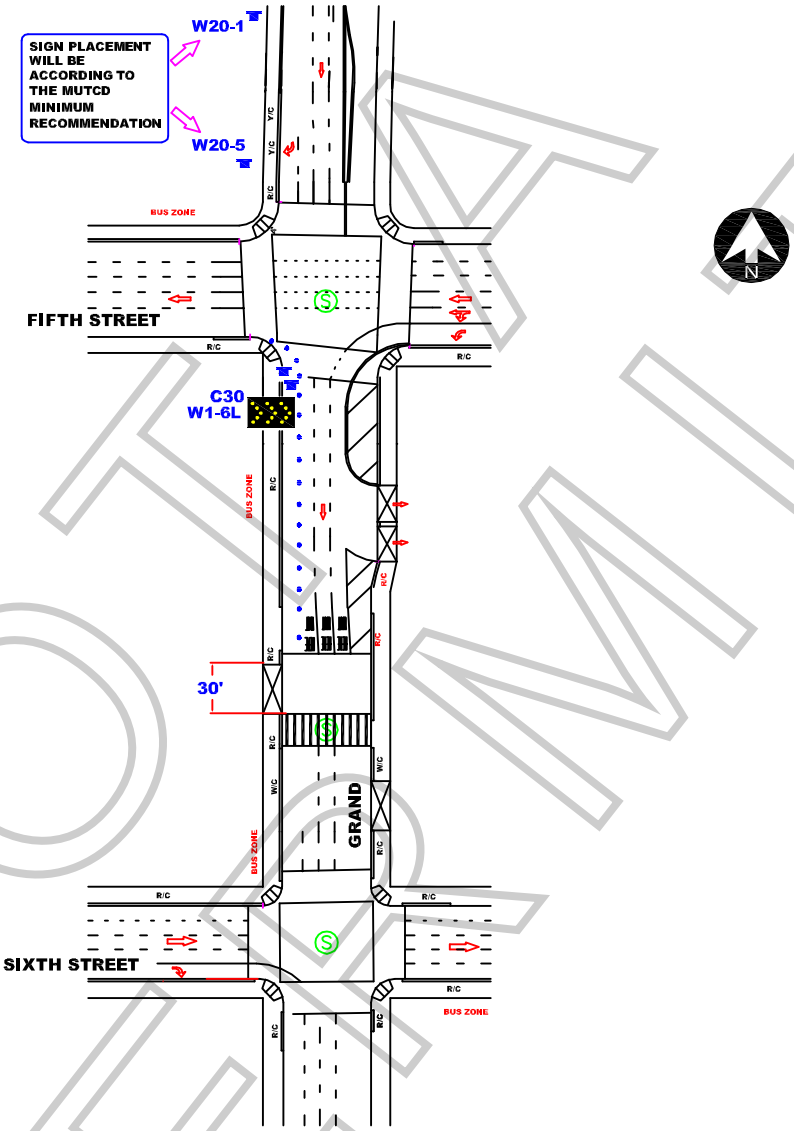

ALL TRAFFIC CONTROL WILL BE INSTALLED AND CONFORM TO THE MUTCD AND WATCH MINIMUM REQUIREMENTS

WORK ZONE TRAFFIC CONTROL PLAN GENERAL NOTES

1. DATE/TIME: 3-16-10 FROM 06:00 HOURS TO 17:00 HOURS.
2. ALL SIGNING, STRIPING, AND TRAFFIC CONTROL DEVICES SHALL CONFORM TO THE (CURRENT) STATE OF CALIFORNIA DEPARTMENT OF TRANSPORTATION (CALTRANS) STANDARD PLANS AND STANDARD SPECIFICATIONS, CALIFORNIA MUTCD, AND ANY ADDENDUMS THERETO, AND AS SHOWN ON THESE PLANS, SYMBOLS AND ABBREVIATIONS USED ARE SHOWN ON CALTRANS STANDARD PLANS A10A&B, A20A-D, AND A24A-E.
3. THERE WILL BE NO INTERFERENCE WITH TRAFFIC SIGNALS OR CROSSWALKS.
4. CONES WILL BE 28" MINIMUM HEIGHT AND HAVE REFLECTORIZED SLEEVES FOR NIGHT WORK.
5. POLICE WILL DIRECT TRAFFIC IF NECESSARY.

JCL BARRIDADE COMPANY.
2334 E. EIGHTH ST., CA 90021
Ph: (213) 622-9775
Fax: (213) 622-9790
CA Lic # 805357
TRAFFIC PLAN DRAWN BY:
EDY RAMIREZ

PROJECT LOCATION:
GRAND AVE
5TH ST TO CROSSWALK
CITY OF LOS ANGELES, CA

LOCATION CONTACT:
JESSE LORBER
OFFICE# 818.706.8022

Project	Sheet
Date	1 OF 1
Scale: N.T.S.	

NOT A PERMIT